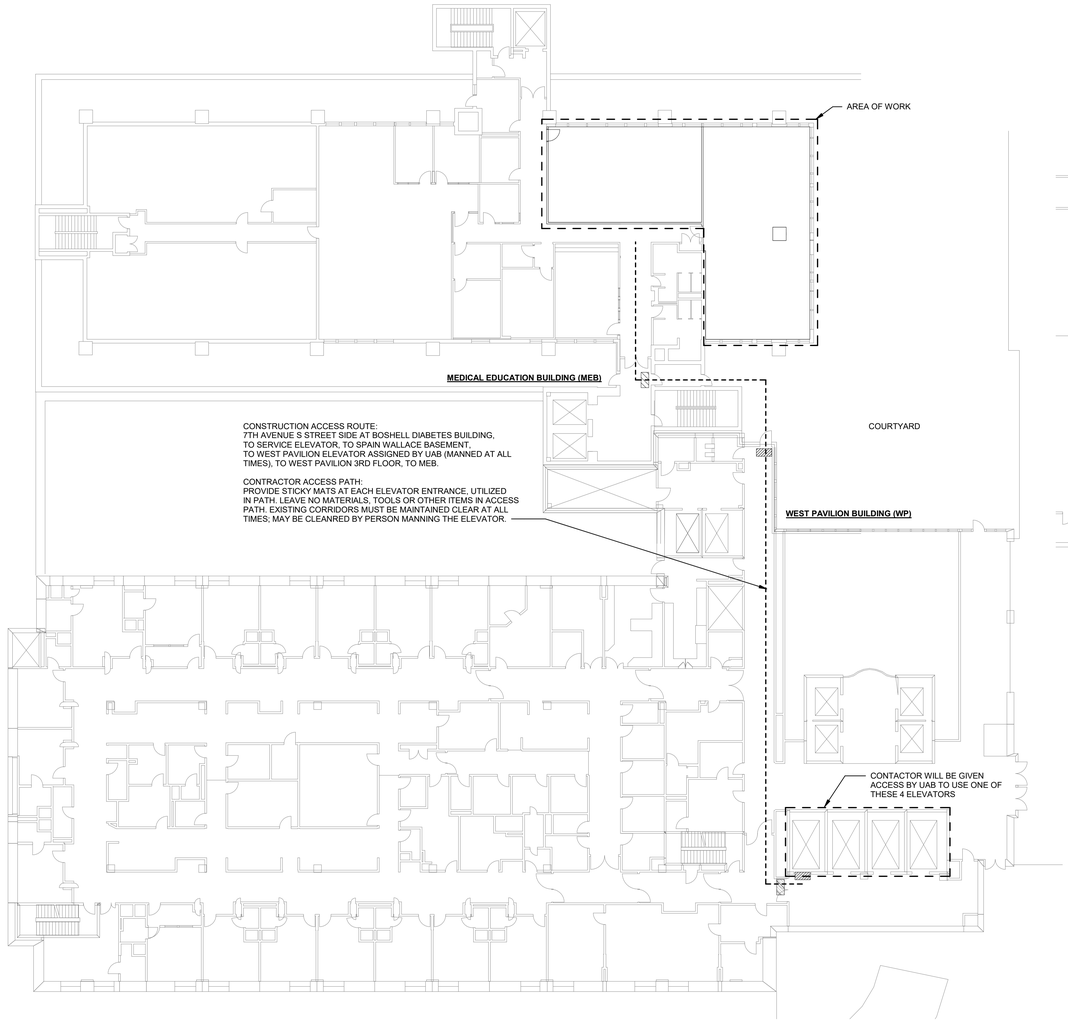

3 CONSTRUCTION DEBRIS REMOVAL & DELIVERY ROUTE - WP & MEB THIRD FLOOR

SCALE: 1/16" = 1'-0"

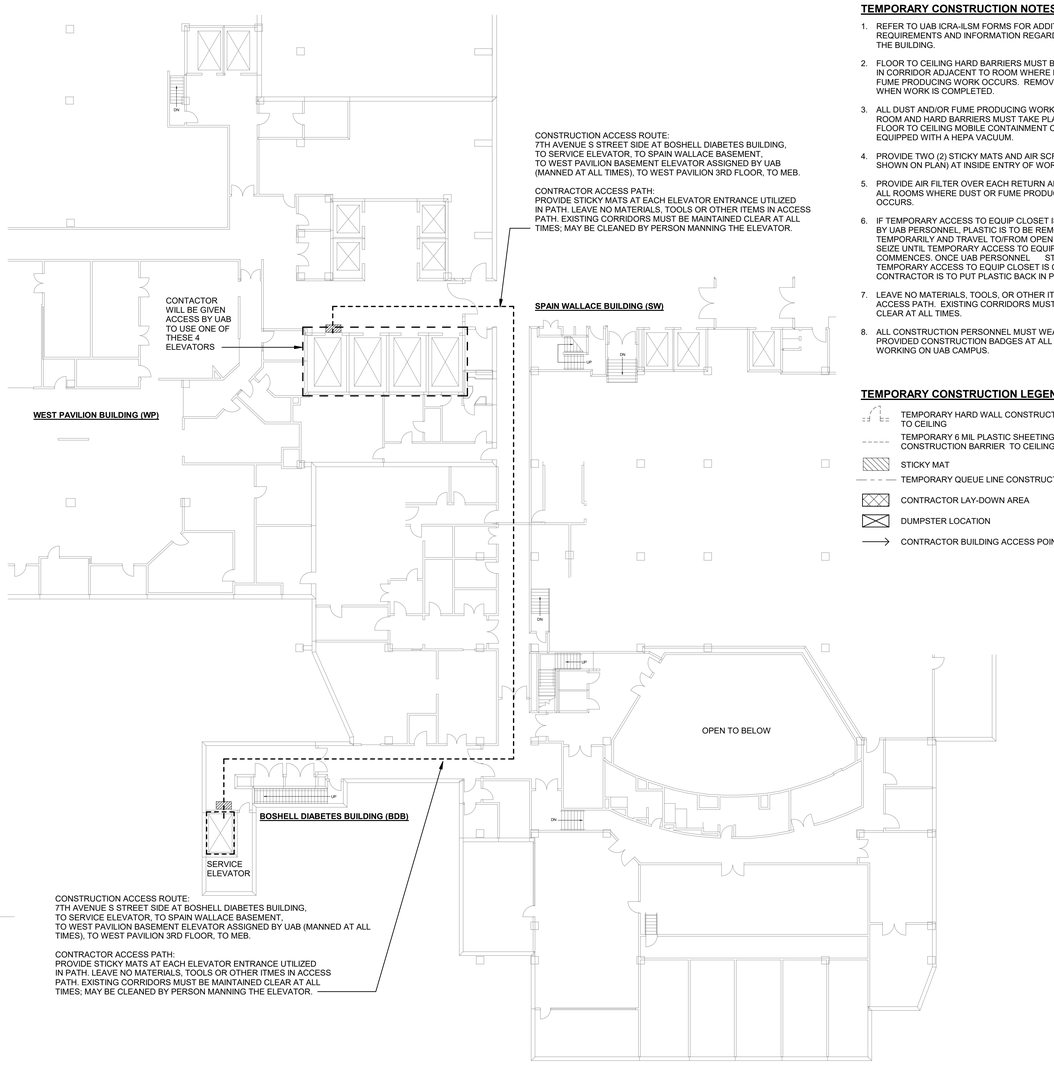

2 CONSTRUCTION DEBRIS REMOVAL & DELIVERY ROUTE - SW & WP BASEMENT

SCALE: 1/16" = 1'-0"

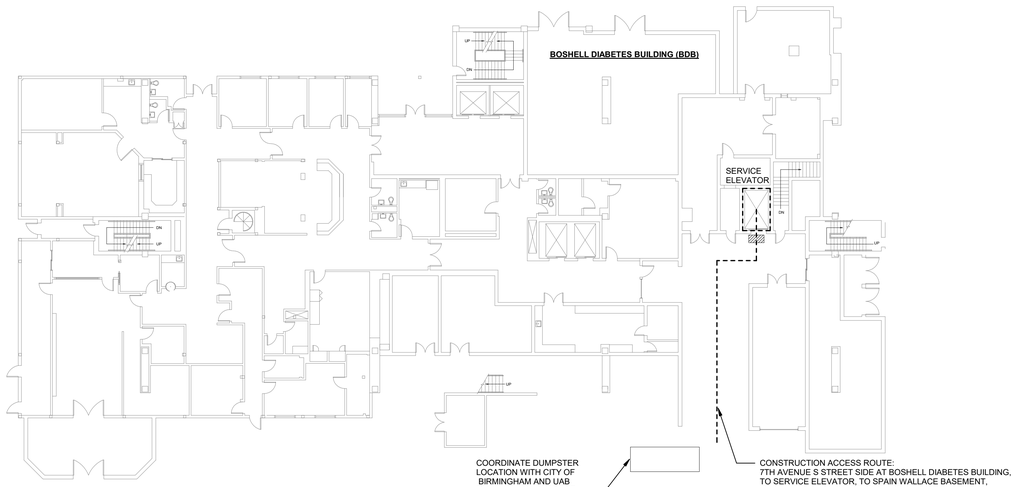

1 CONSTRUCTION DEBRIS REMOVAL & DELIVERY ROUTE - BDB FIRST FLOOR

SCALE: 1/16" = 1'-0"

TEMPORARY CONSTRUCTION NOTES

1. REFER TO UAB ICRA-ILSM FORMS FOR ADDITIONAL REQUIREMENTS AND INFORMATION REGARDING WORK IN THE BUILDING.
2. FLOOR TO CEILING HARD BARRIERS MUST BE INSTALLED IN CORRIDOR ADJACENT TO ROOM WHERE DUST AND/OR FUME PRODUCING WORK OCCURS. REMOVE BARRIERS WHEN WORK IS COMPLETED.
3. ALL DUST AND/OR FUME PRODUCING WORK OUTSIDE OF ROOM AND HARD BARRIERS MUST TAKE PLACE IN A FLOOR TO CEILING MOBILE CONTAINMENT CUBE EQUIPPED WITH A HEPA VACUUM.
4. PROVIDE TWO (2) STICKY MATS AND AIR SCRUBBER (NOT SHOWN ON PLAN) AT INSIDE ENTRY OF WORK SPACE.
5. PROVIDE AIR FILTER OVER EACH RETURN AIR GRILLE IN ALL ROOMS WHERE DUST OR FUME PRODUCING WORK OCCURS.
6. IF TEMPORARY ACCESS TO EQUIP CLOSET IS REQUIRED BY UAB PERSONNEL, PLASTIC IS TO BE REMOVED TEMPORARILY AND TRAVEL TO/FROM OPEN OFFICE MUST SEIZE UNTIL TEMPORARY ACCESS TO EQUIP CLOSET COMMENCES. ONCE UAB PERSONNEL STATES TEMPORARY ACCESS TO EQUIP CLOSET IS COMPLETE, CONTRACTOR IS TO PUT PLASTIC BACK IN PLACE.
7. LEAVE NO MATERIALS, TOOLS, OR OTHER ITEMS IN ACCESS PATH. EXISTING CORRIDORS MUST REMAIN CLEAR AT ALL TIMES.
8. ALL CONSTRUCTION PERSONNEL MUST WEAR UAB PROVIDED CONSTRUCTION BADGES AT ALL TIMES WHILE WORKING ON UAB CAMPUS.

TEMPORARY CONSTRUCTION LEGEND

- TEMPORARY HARD WALL CONSTRUCTION BARRIER TO CEILING
- TEMPORARY 6 MIL PLASTIC SHEETING CONSTRUCTION BARRIER TO CEILING ABOVE
- STICKY MAT
- TEMPORARY QUEUE LINE CONSTRUCTION
- CONTRACTOR LAY-DOWN AREA
- DUMPSTER LOCATION
- CONTRACTOR BUILDING ACCESS POINT

The University of Alabama at Birmingham

SECURITY OPERATIONS CENTER (SOC) FIT-OUT
UAB Project No. H235023

GHAFARI
2170 HIGHLAND AVENUE SOUTH
SUITE 220
BIRMINGHAM, AL 35205-4024 USA
TEL +1.205.203.4611
www.ghafari.com

CONSULTANT INFORMATION

REGISTRATION SEAL

NOT FOR CONSTRUCTION

REV	DATE	DOC REL ### - DESCRIPTION
	12/19/24	DOC REL 02 - OWNER REVIEW
	11/22/24	DOC REL 01 - OWNER REVIEW

PROJECT #	2400375.001
PROJECT MANAGER	S. HEYWOOD
DESIGNED BY	E. BOWLING
DRAWN BY	E. BOWLING
QUALCHECK	S. HEYWOOD

SHEET TITLE

GENERAL CONTRACT CONSTRUCTION LOGISTICS PLAN

GC1-01-01
SHEET NUMBER

GHAFARI ASSOCIATES © 2024

12/18/2024 3:04:30 PM